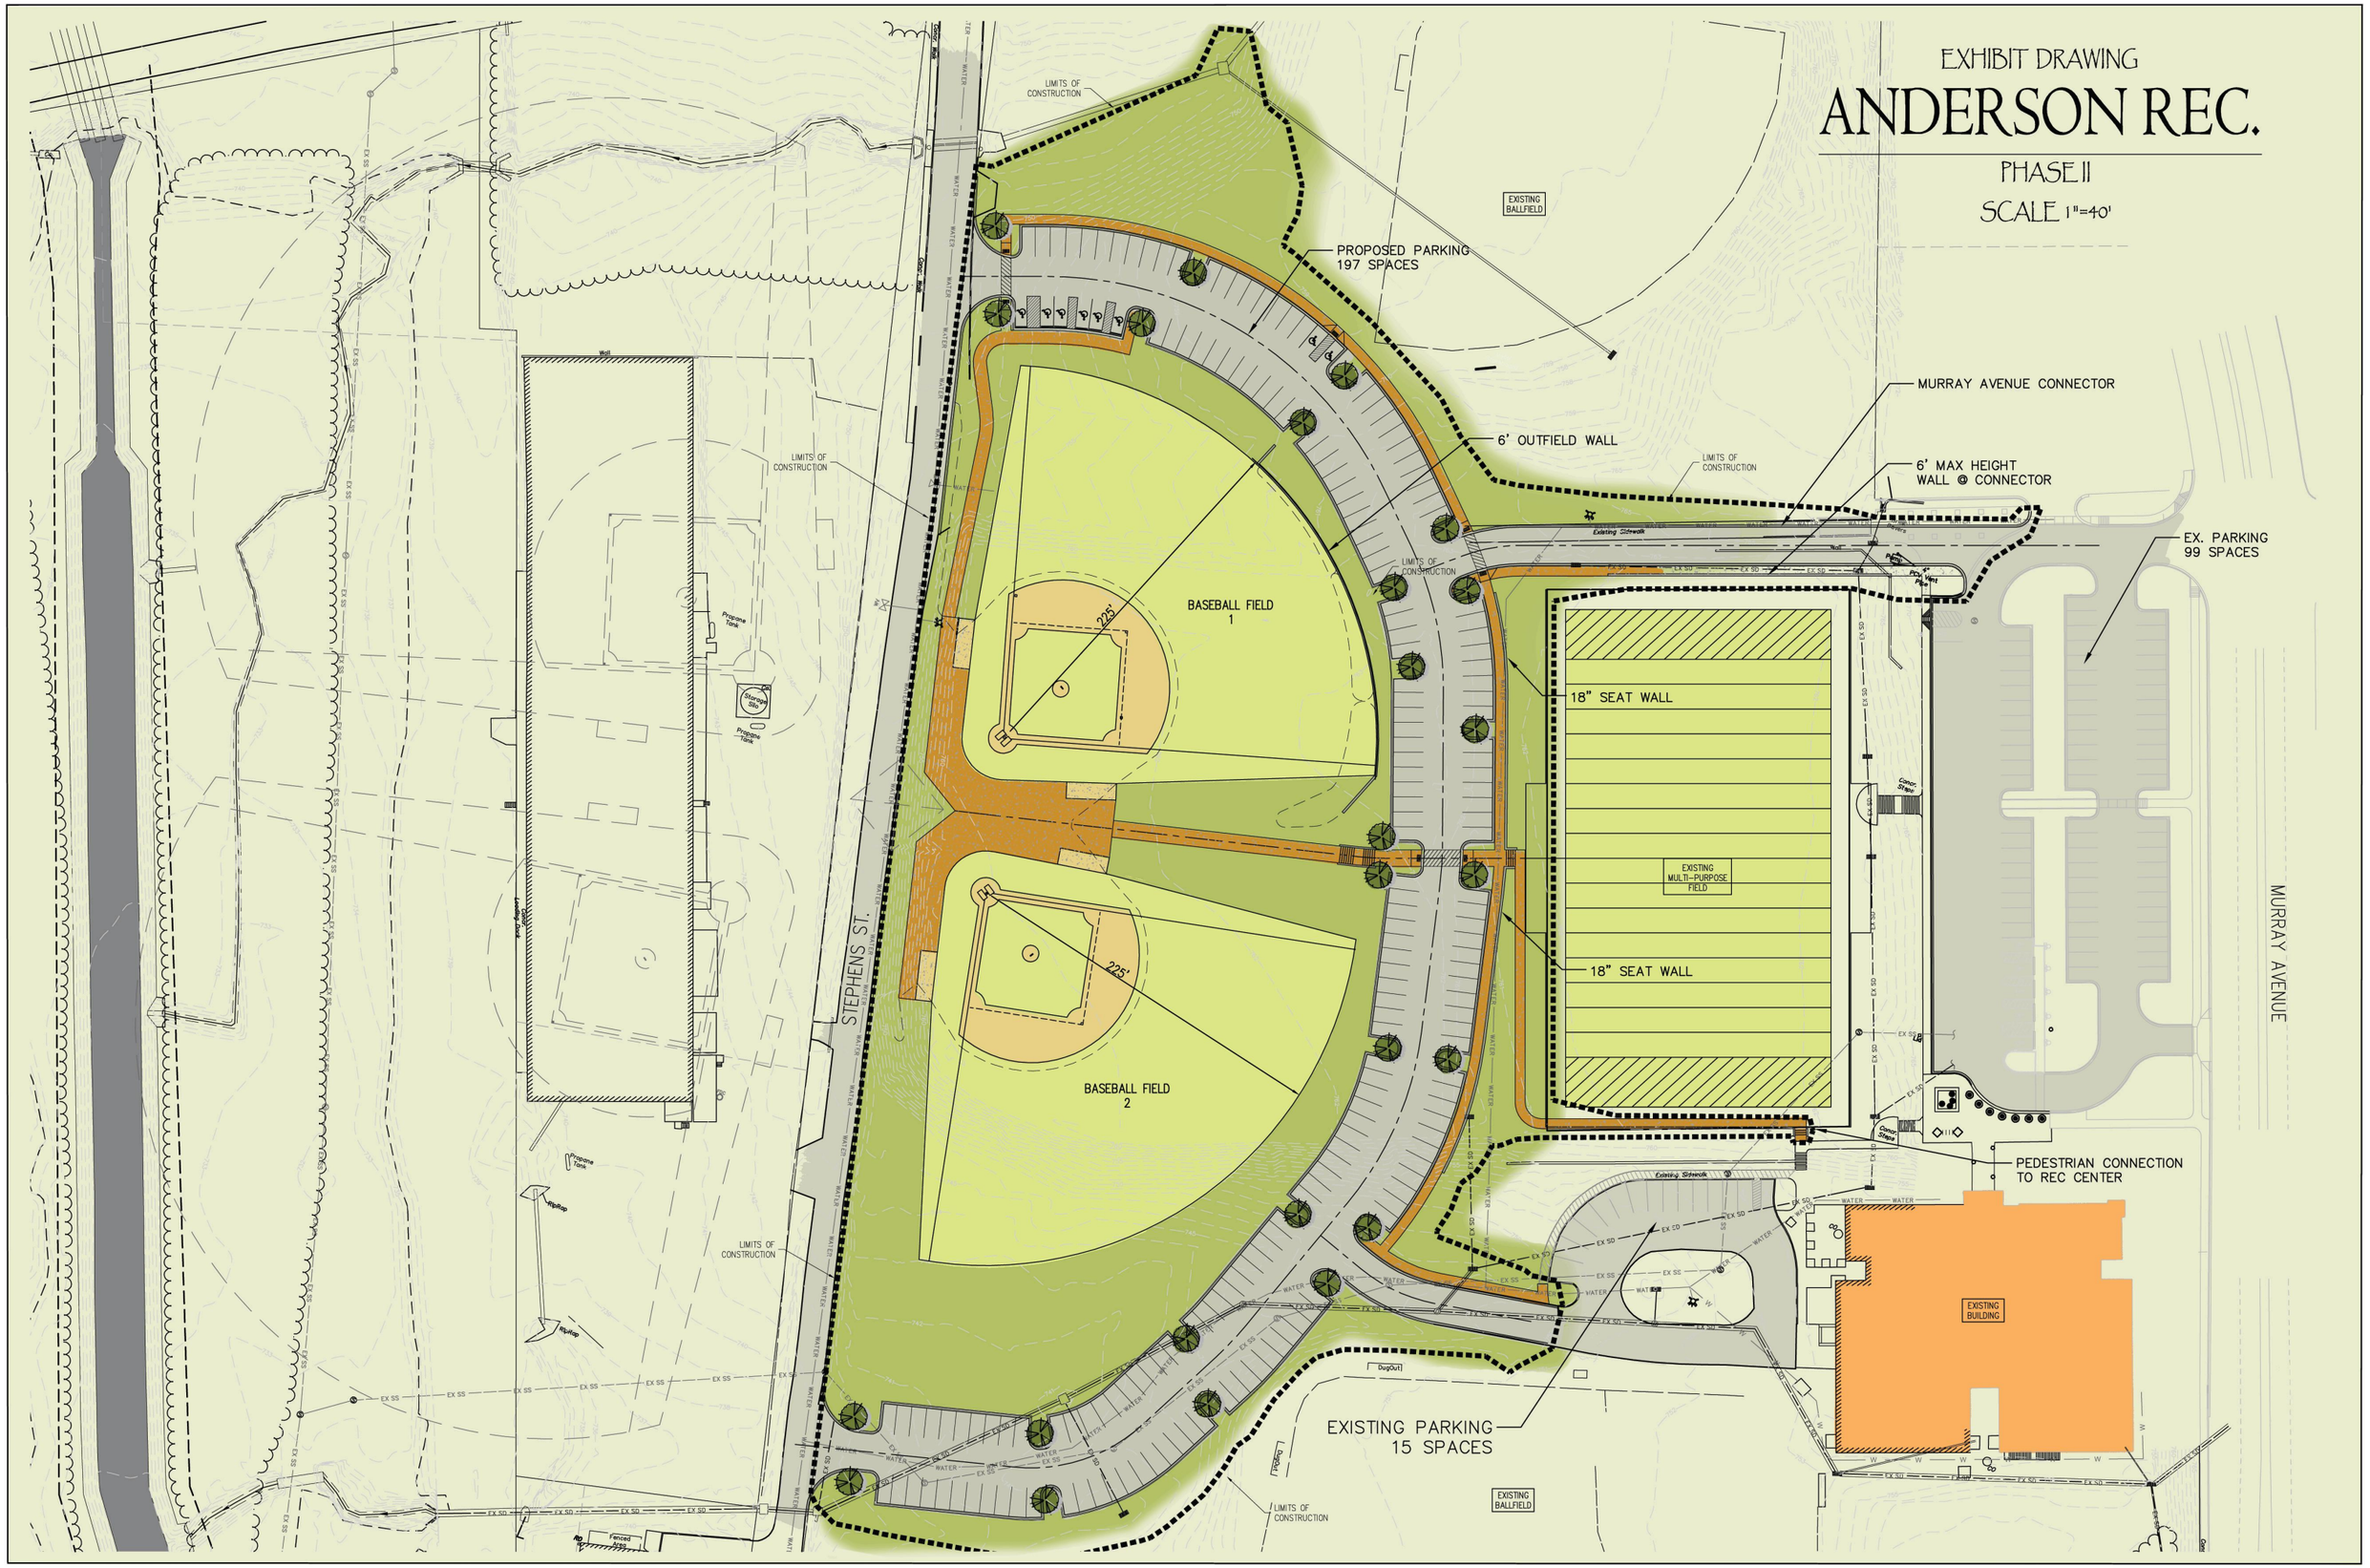
EXHIBIT DRAWING
ANDERSON REC.
PHASE II
SCALE 1"=40'
PROPOSED PARKING
197 SPACES
EXISTING BALLFIELD
MURRAY AVENUE CONNECTOR
6' OUTFIELD WALL
6' MAX HEIGHT
WALL @ CONNECTOR
EX. PARKING
99 SPACES
LIMITS OF CONSTRUCTION
BASEBALL FIELD
1
225'
18" SEAT WALL
EXISTING
MULTI-PURPOSE
FIELD
BASEBALL FIELD
2
STEPHENS ST.
MURRAY AVENUE
PEDESTRIAN CONNECTION
TO REC CENTER
EXISTING
BUILDING
EXISTING PARKING
15 SPACES
EXISTING
BALLFIELD